



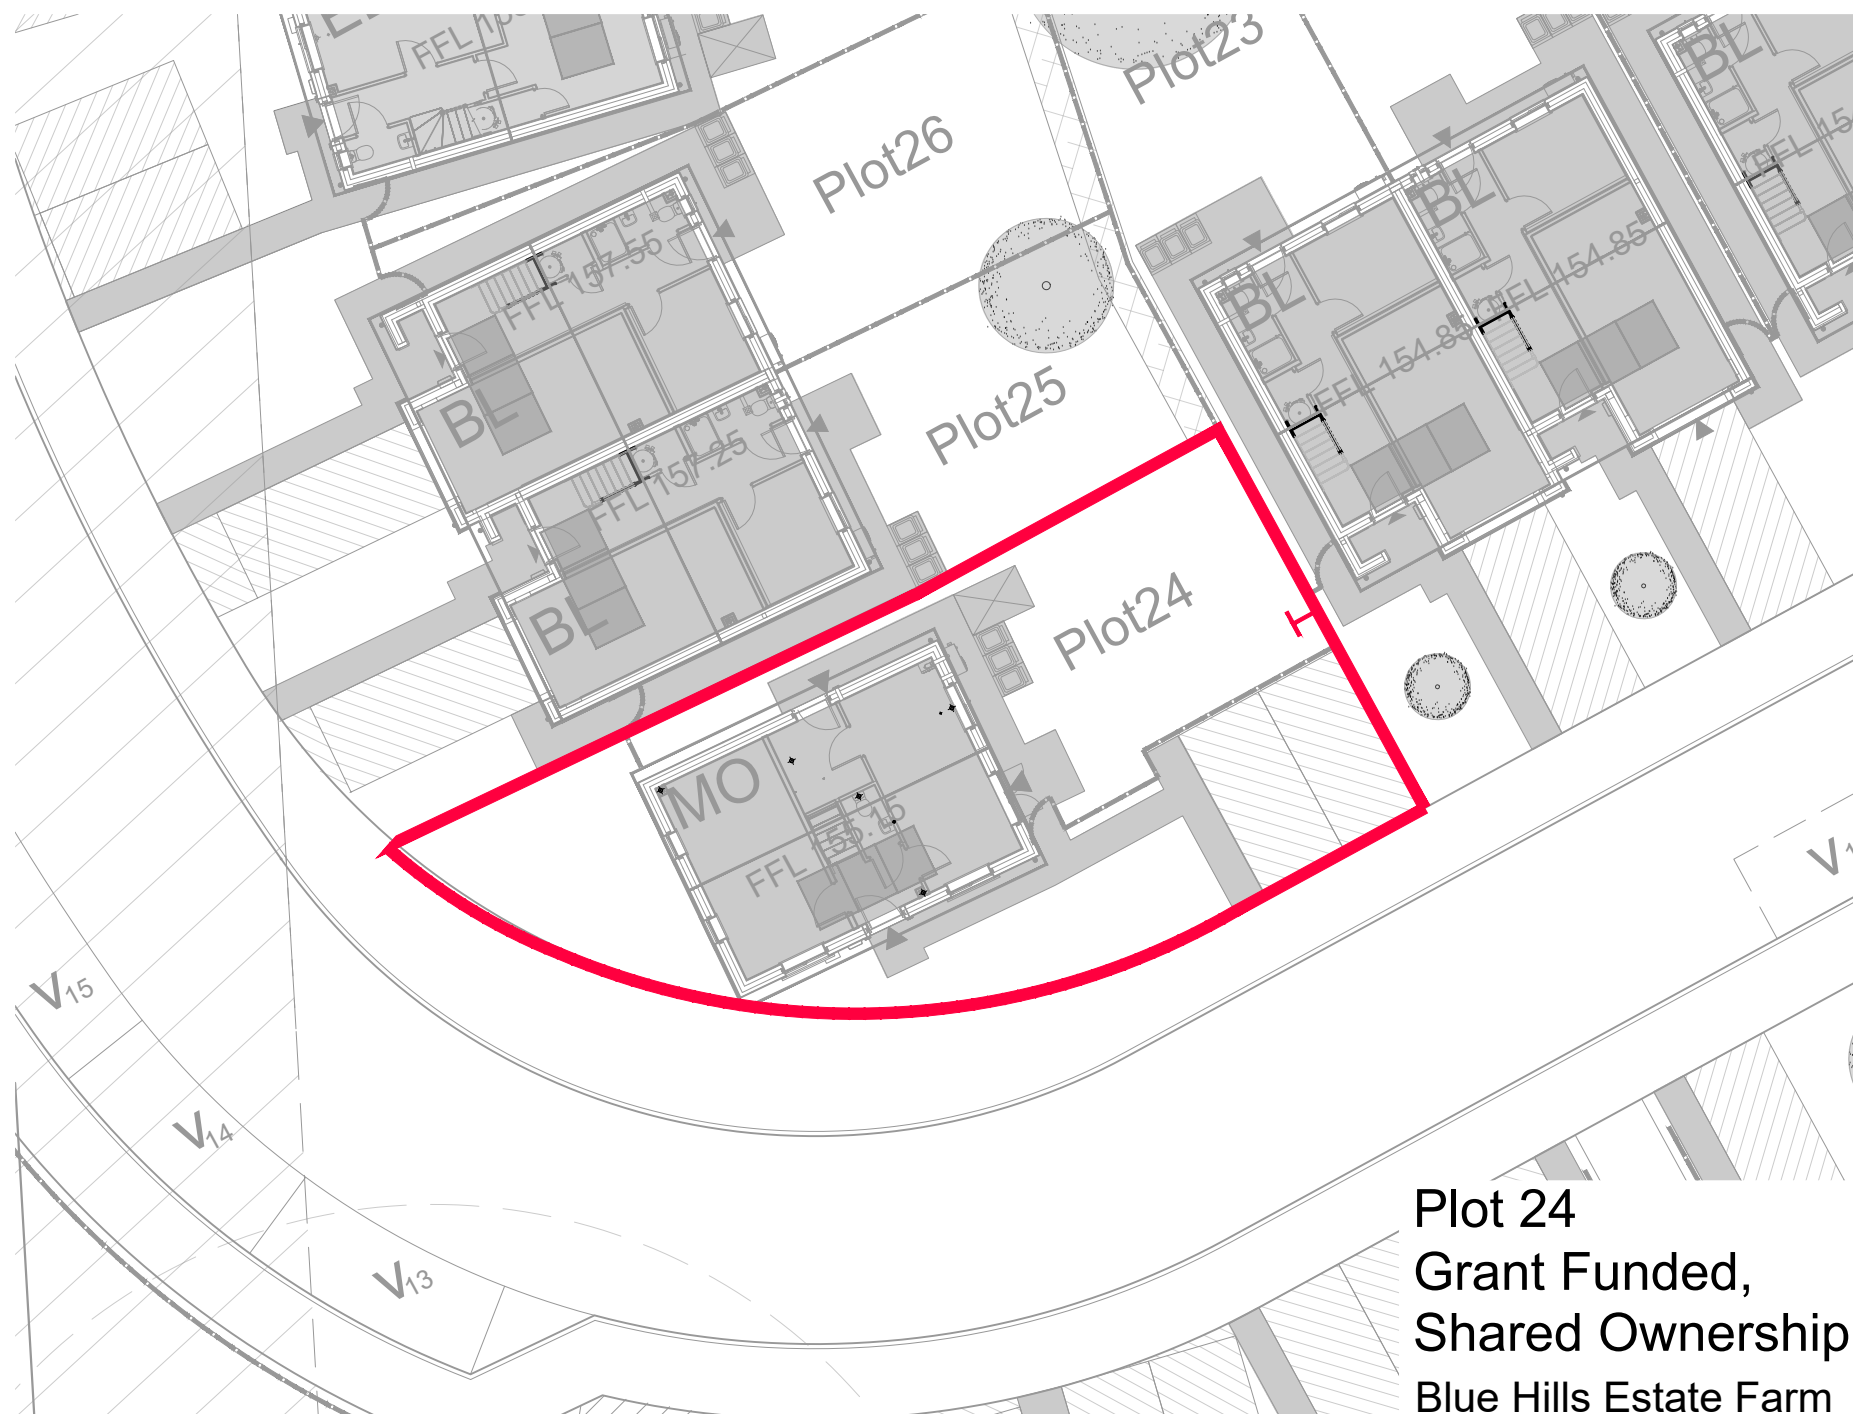


Acanthus WSM Architects

The general contractor is responsible for the verification of all dimensions on site and the architect is to be informed of any discrepancy.

The status of information contained in a computer copy of this drawing shall be limited to that conveyed by the paper copy.

Revisions:		
Rev P2	03.07.23	MWC/JDK
Site Layout Updated.		
Rev P3	17.04.24	MWC/JDK
Updates as CP comments.		

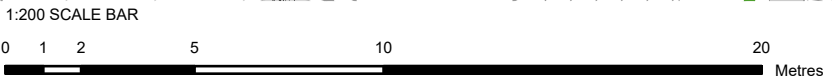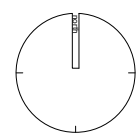

Plot 24
Grant Funded,
Shared Ownership
Blue Hills Estate Farm
Birkenshaw

Vistry
Partnerships

Drawing Status		
☐ preliminary	☐ planning	
☒ information	☐ tender	
☐ comment	☐ construction	
☐ approval	☐ record/as built	
Scale	1:200 @ a4	
Date	July.2023	
Drawn/Checked	MWC/JDK	
Dwg No	4035.20.312.P3	

ACANTHUS
ARCHITECTS