


KEY:

-  Easement
-  Denotes Shared Drives & Paths Surface
-  Adoptable Roads & Footpaths
-  Area For Management Company
-  Service Easement
-  Denotes approximate position of street lighting columns
-  Approximate position of wallpod car charging port
-  Approximate position of free standing charging pillar

Rev B- 22.06.2026 - CU - Updated inline with latest Planning Layout
 Rev A- 24.10.2023 - KK - Updated to show adoptable roads & footpaths

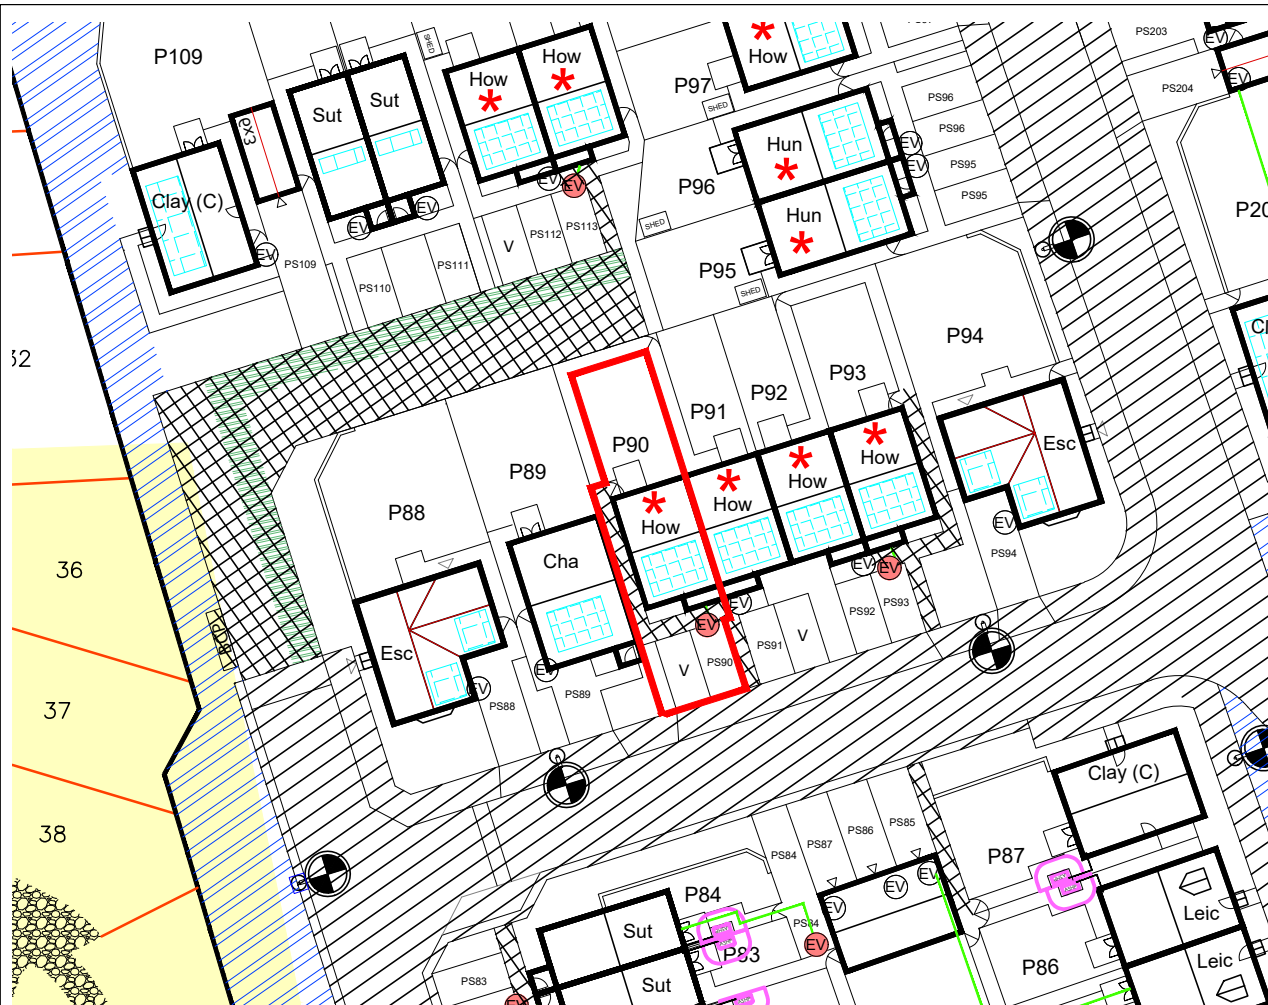

Persimmon
 Together, we make your home

Penny Pot Lane,
 Harrogate, Phase 2

PLOT 90 CONVEYANCE PLAN

Scale 1:500@A4

Drawn By KK

Checked By JRN

Drawing
 Number

102_200_Plot 90
 Rev B

JAN 2023